
30x50 (1500 sq ft) House Plan - North face - FP1346

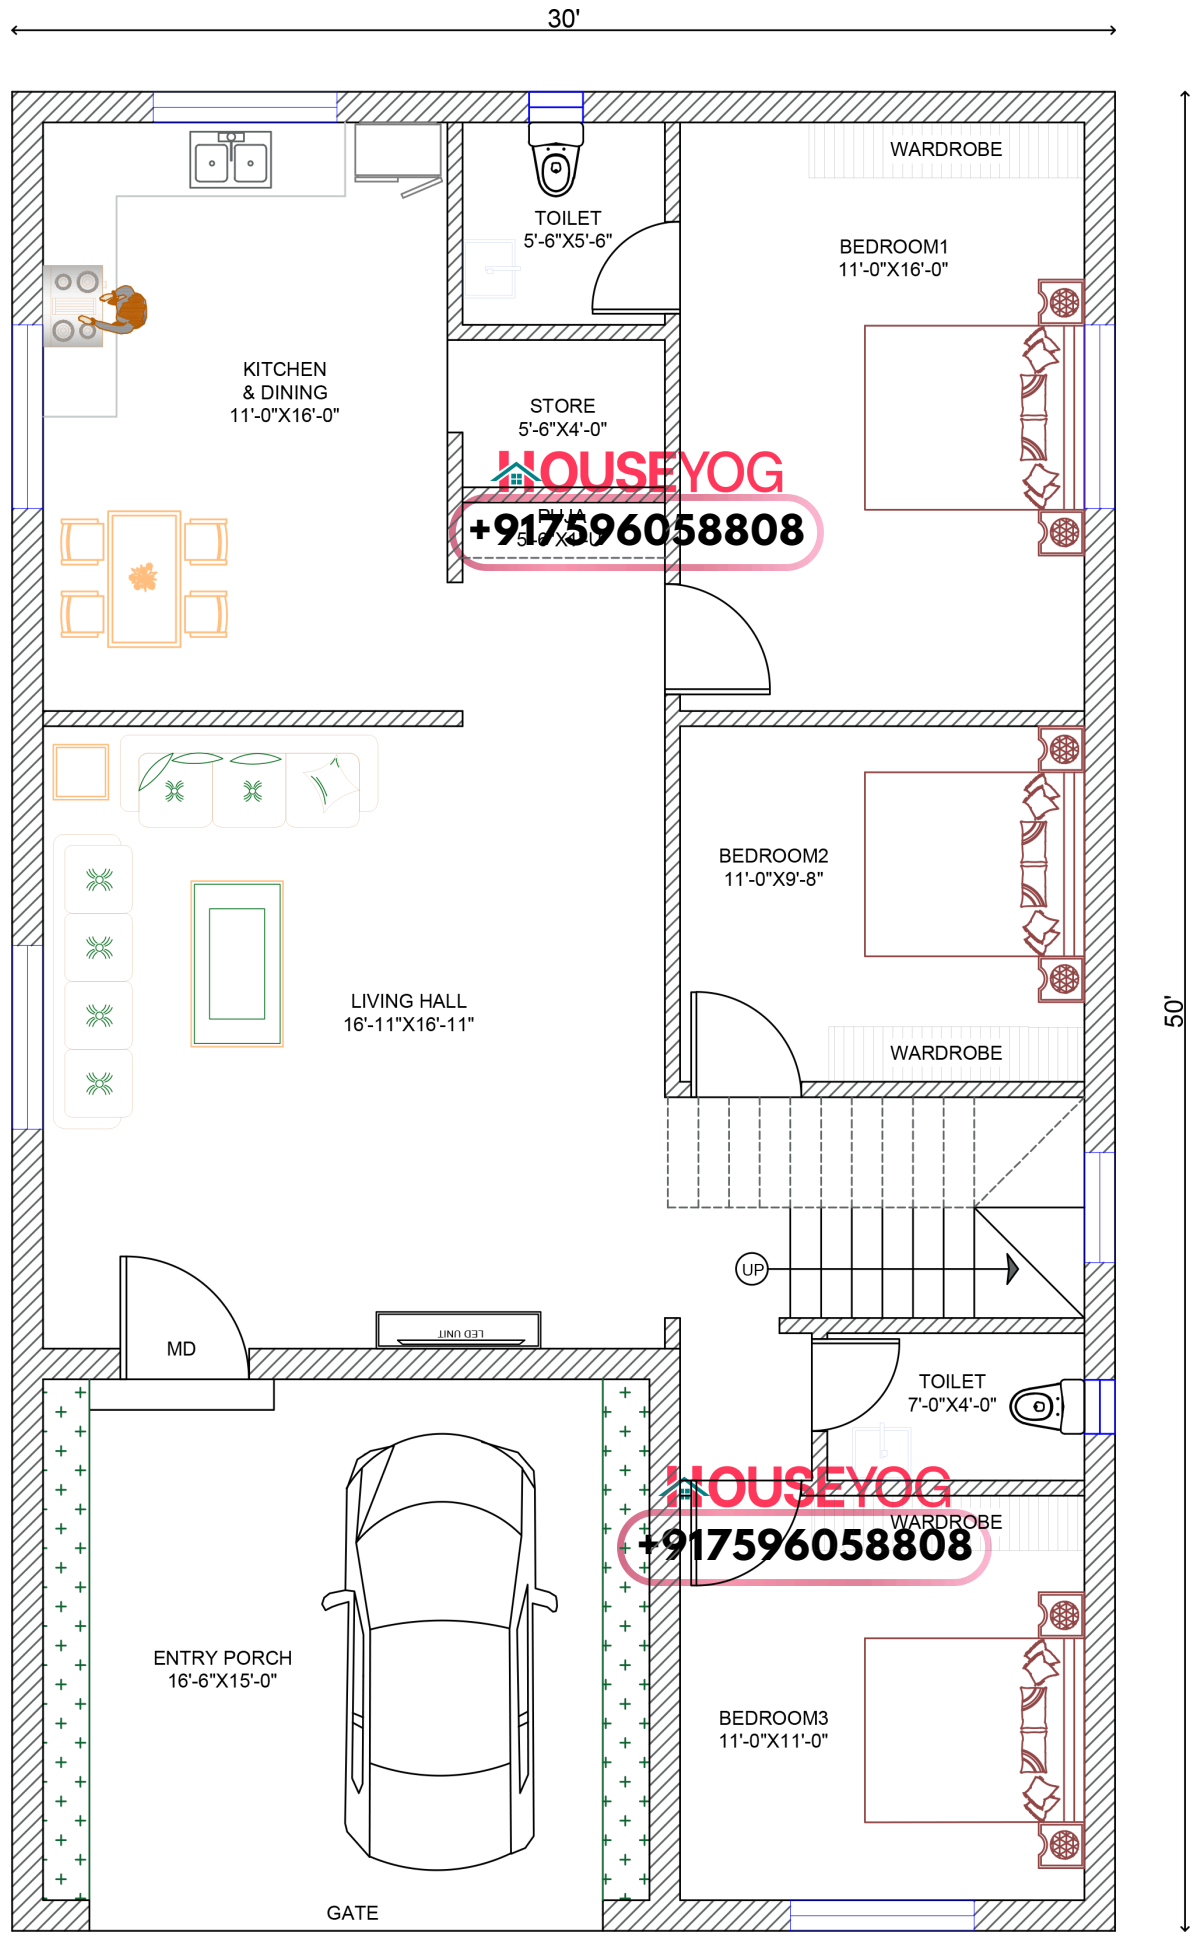

Ground Floor Plan